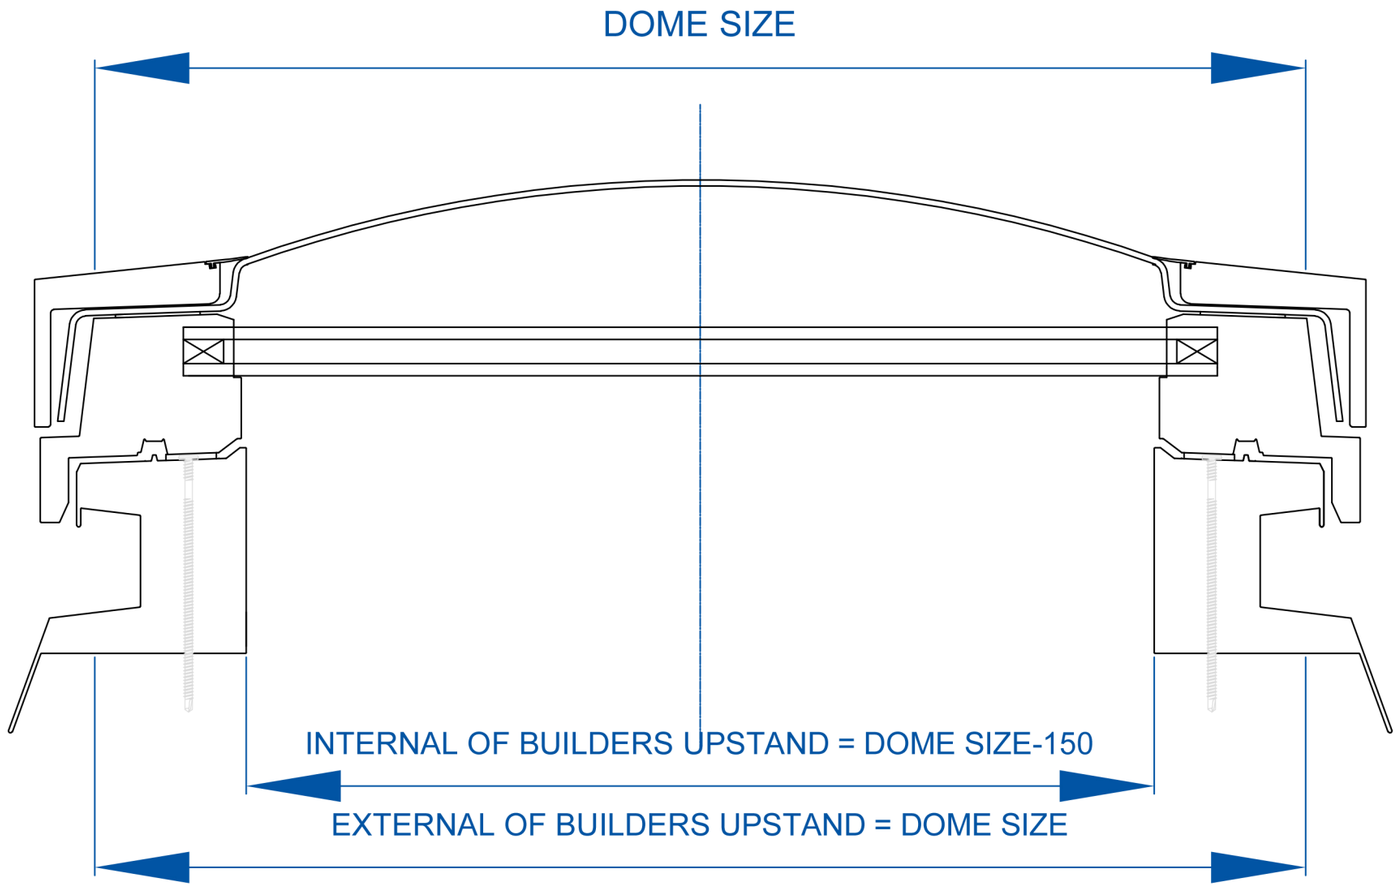


ALUFRAME INNER GLASS SKIN FIXED/ VENTED TO BUILDERS KERB

SCALE: NTS

WILLIAAM COX ALUFRAME specifications

- ***Manufacturer:*** *Williaam Cox Ltd., Cloverhill Industrial Est.,Clondalkin,Dublin Ph: +353 (0)1 4605400 Email: admin@williaamcox.ie*
- ***Product Ref:*** Aluframe
- ***Type:*** *Low rise curved profile glazing*
- ***Opening Options:*** *Ventilated*
- ***Frame :*** *Brushed Aluminum Cowl to cover fixings for extra security and aesthetics with special security key for fixings.*
- ***Sizes:*** *600mm x 600mm, 600mm x 900mm, 600mm x 1200mm, 600mm x 1500mm, 750mm x 750mm, 900mm x 900mm, 900mm x 1200mm, 900mm x 1500mm, 900mm x 1800mm, 1050mm x 1050mm, 1050mm x 1500mm, 1200mm x 1200mm, 1200mm x 1500mm, 1200mm x 1800mm, 1200mm x 2400m, 1350mm x 1350mm, 1500mm x 1500mm, 1800mm x 1800mm.*
- ***Kerb :*** *Builders Upstand/Kerb*
- ***Glazing :*** *Outer glazing to be 3mm Polycarbonate glazing with co-extruded UV protection in various options. Tint options: Clear / Textured / Bronze / Opal*
- ***Fire Rating:*** *Class B-s1,d0 to BS EN 13501-1:2002, Non-Fragile Class B to ACR[M]001:2005.*

NO.	REVISION	DATE

CONTRACT.

TITLE.
WILLIAAM COX ALUFRAME INNER GLASS SKIN FIXED/VENTED TO BUILDERS KERB

ARCHITECT.

MAIN CONTRACTOR.

SCALE. NTS	DWG. BY.	DWG. No.
DATE. XX/XX/XX		WCL/TD/203B

WILLIAAM COX LTD.
Unit AF 40 Cloverhill Industrial Estate, Clondalkin, Dublin 22.
Tel: (01) 4605400
Email: admin@williaamcox.ie
Web: www.williaamcox.com

COPYRIGHT ©