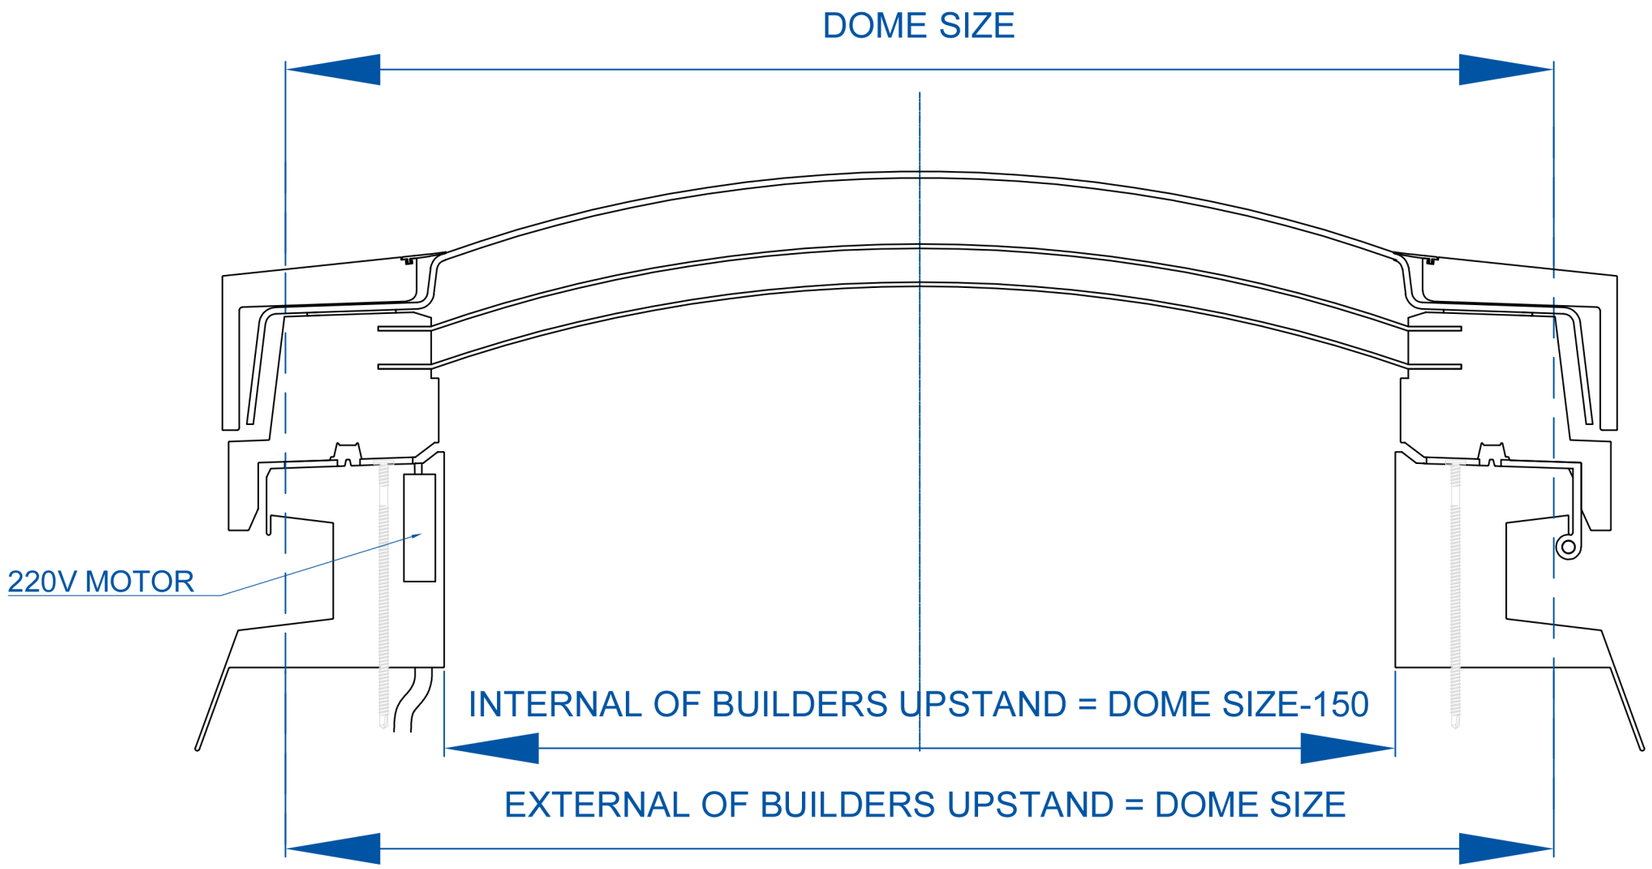


ALUFRAME TRIPLE SKIN POWER LINEAR OPENING TO BUILDERS KERB

SCALE: NTS

WILLIAAM COX ALUFRAME specifications

- ***Manufacturer:*** *Williaam Cox Ltd., Cloverhill Industrial Est.,Clondalkin,Dublin*
  Ph: +353 (0)1 4605400
  Email: admin@williaamcox.ie
- ***Product Ref:*** Aluframe
- ***Type:*** *Low rise curved profile glazing*
- ***Opening Options:*** *Power Linear Opening*
- ***Frame :*** *Brushed Aluminum Cowl to cover fixings for extra security and aesthetics with special security key for fixings.*
- ***Sizes:*** *600mm x 600mm, 600mm x 900mm, 600mm x 1200mm, 600mm x 1500mm, 750mm x 750mm, 900mm x 900mm, 900mm x 1200mm, 900mm x 1500mm, 900mm x 1800mm, 1050mm x 1050mm, 1050mm x 1500mm, 1200mm x 1200mm, 1200mm x 1500mm, 1200mm x 1800mm, 1200mm x 2400m, 1350mm x 1350mm, 1500mm x 1500mm, 1800mm x 1800mm.*
- ***Kerb :*** *Builders Upstand/Kerb*
- ***Glazing :*** *Outer glazing to be 3mm Polycarbonate glazing with co-extruded UV protection in various options. Tint options: Clear / Textured / Bronze / Opal*
- ***Fire Rating:*** *Class B-s1,d0 to BS EN 13501-1:2002, Non-Fragile Class B to ACR[M]001:2005.*

WILLIAAM COX
QUALITY WITHOUT COMPROMISE

NO.	REVISION	DATE

CONTRACT.

TITLE.
WILLIAAM COX ALUFRAME TRIPLE SKIN POWER LINEAR OPENING TO BUILDERS KERB

ARCHITECT.

MAIN CONTRACTOR.

SCALE. NTS	DWG. BY.	DWG. No.
DATE. XX/XX/XX		WCL/TD/201D

WILLIAAM COX
QUALITY WITHOUT COMPROMISE

WILLIAAM COX LTD.
Unit AF 40 Cloverhill Industrial Estate, Clondalkin, Dublin 22.
Tel: (01) 4605400
Email: admin@williaamcox.ie
Web: www.williaamcox.com

COPYRIGHT ©