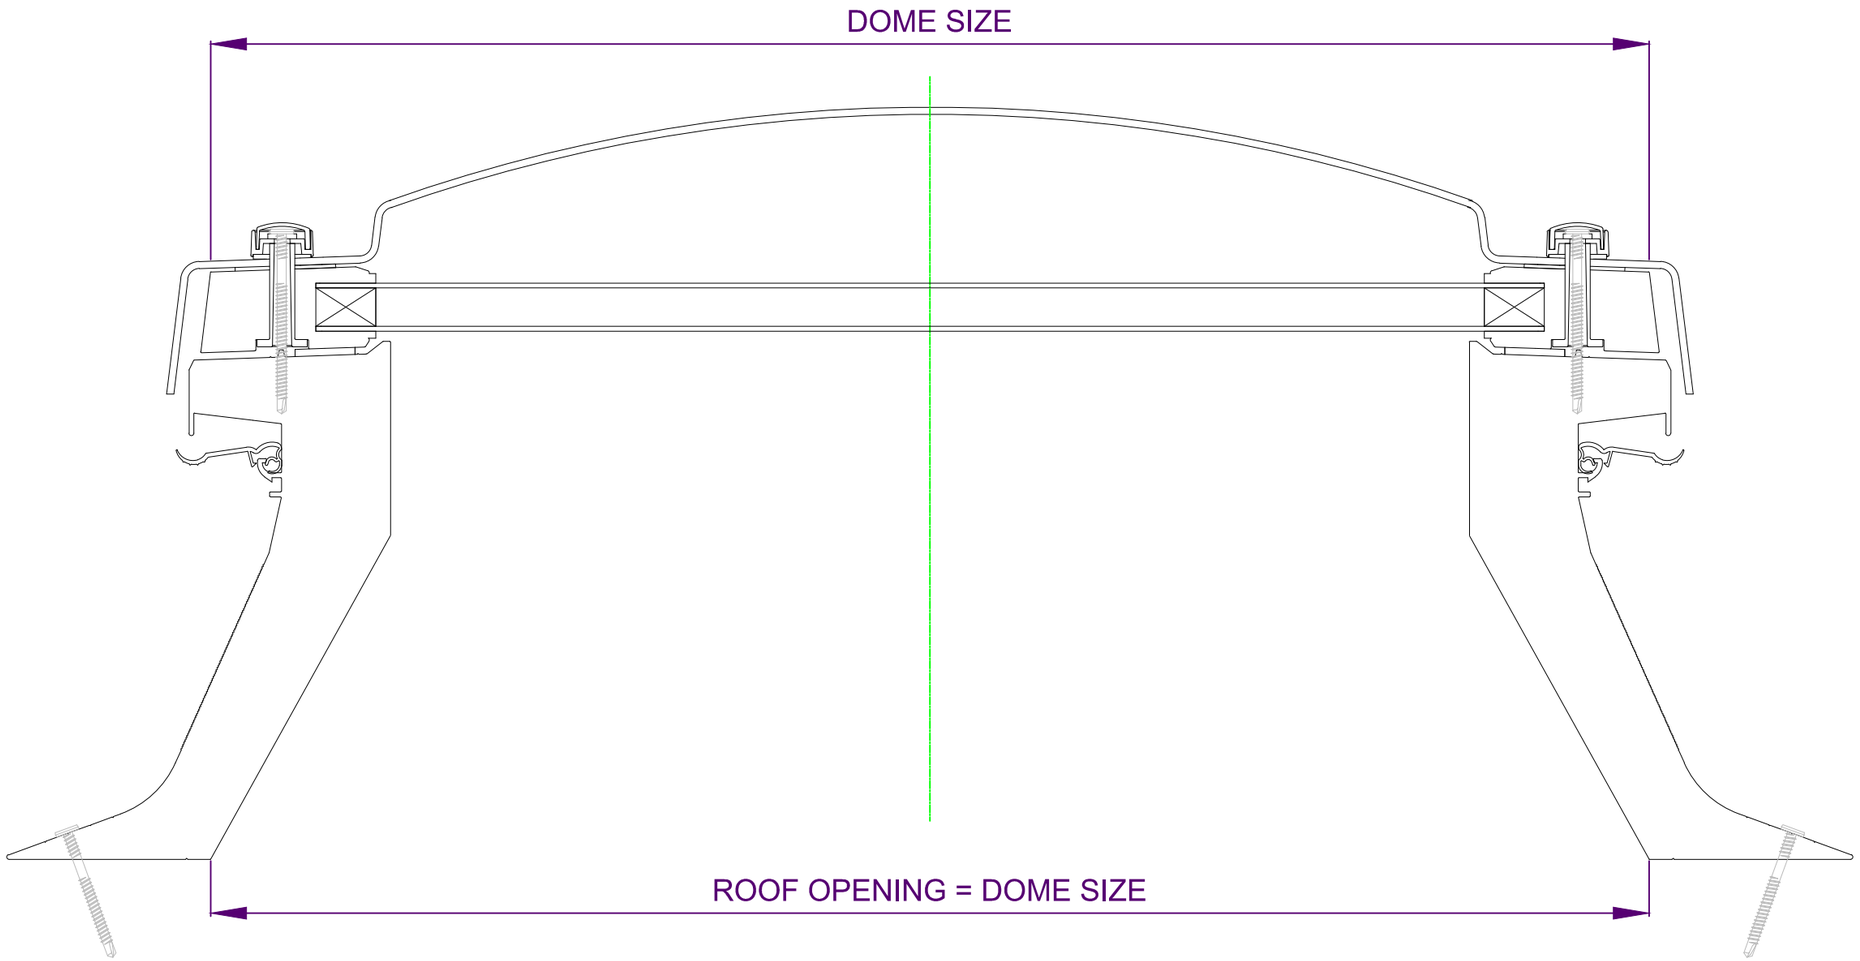

COXDOME MARK 3 GLASS INNER SKIN FIXED WITH KERB

SCALE: NTS

COXDOME MARK 3 SPECIFICATIONS

- *Manufacturer:* *Williaam Cox Ltd., Cloverhill Industrial Est.,Clondalkin,Dublin Ph: +353 (0)1 4605400 Email:admin@williaamcox.ie*
- *Product Ref:* *Coxdome Mark 3*
- *Type:* *Low rise curved profile glazing*
- *Opening options:* *Fixed*
- *Sizes:* *600mm x 600mm, 600mm x 900mm, 600mm x 1200mm, 600mm x 1500mm, 750mm x 750mm, 900mm x 900mm, 900mm x 1200mm, 900mm x 1500mm, 900mm x 1800mm, 1050mm x 1050mm, 1050mm x 1500mm, 1200mm x 1200mm, 1200mm x 1500mm, 1200mm x 1800mm, 1200mm x 2400mm 1350mm x 1350mm, 1500mm x 1500mm, 1800mm x 1800mm.*
- *Kerb :* *Rigid Multiwall PVC kerb with 150mm Membrane termination point*
- *Glazing :* *Outer glazing to be 3mm Polycarbonate glazing with co-extruded UV protection in various options. Tint options: Clear / Textured / Bronze / Opal*
- *Fire rating:* *Class B-s1,d0 to BS EN 13501-1:2002 Non-Fragile Class B to ACR[M]001:2005.*
- *Other information :* *Fixings and security caps supplied with each rooflight.*

COXDOME MARK 3 CLIENT INPUT TABLE

LENGHT	WIDTH	GLAZING TYPE

NO.	REVISION	DATE

WILLIAAM COX LIMITED
Cloverhill Industrial Estate.
Clondalkin, Dublin 22.
Tel: (01) 4605400
Email: admin@williaamcox.ie

CONTRACT.

TITLE.
COXDOME MARK 3 GLASS INNER SKIN FIXED WITH KERB

ARCHITECT.

MAIN CONTRACTOR.

SCALE.	DWG. BY.	DWG. No.
NTS		WCL/TD/202A
DATE. 27/07/15		